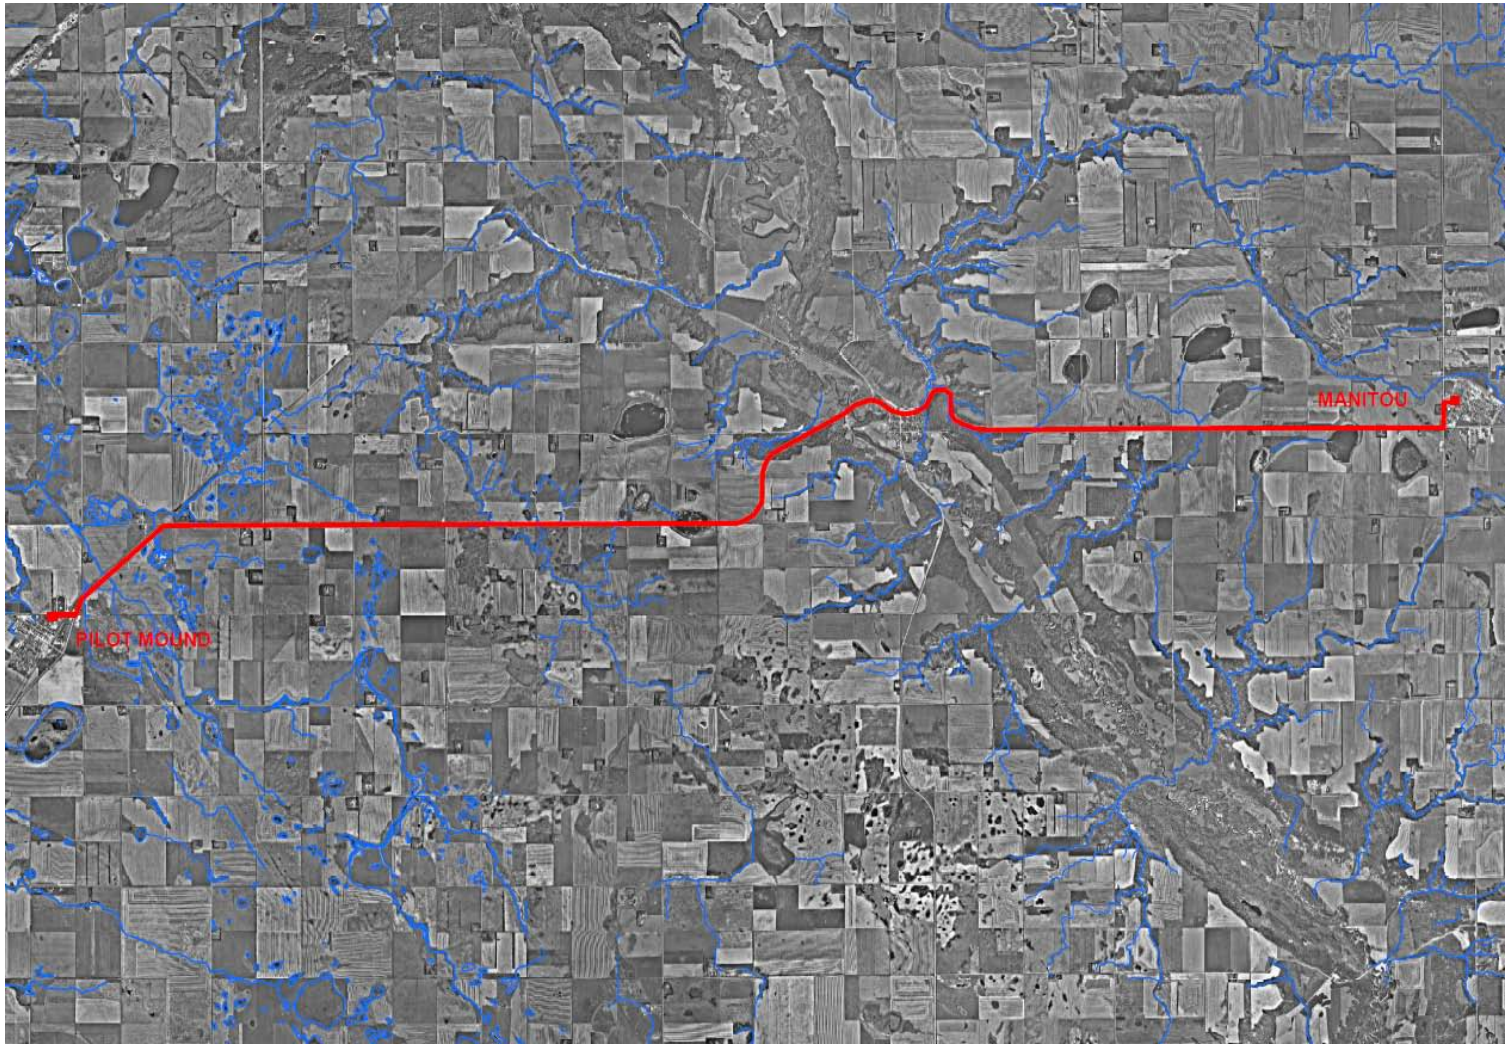

PROVINCE OF MANITOBA THE MANITOBA WATER SERVICES BOARD MANITOBA MUNICIPAL GOVERNMENT	MANITOU WATER PIPELINE FROM PILOT MOUND		
SCALE N.T.S	DATE 29-04-14	PROJECT NAME	SHEET 1 of 1