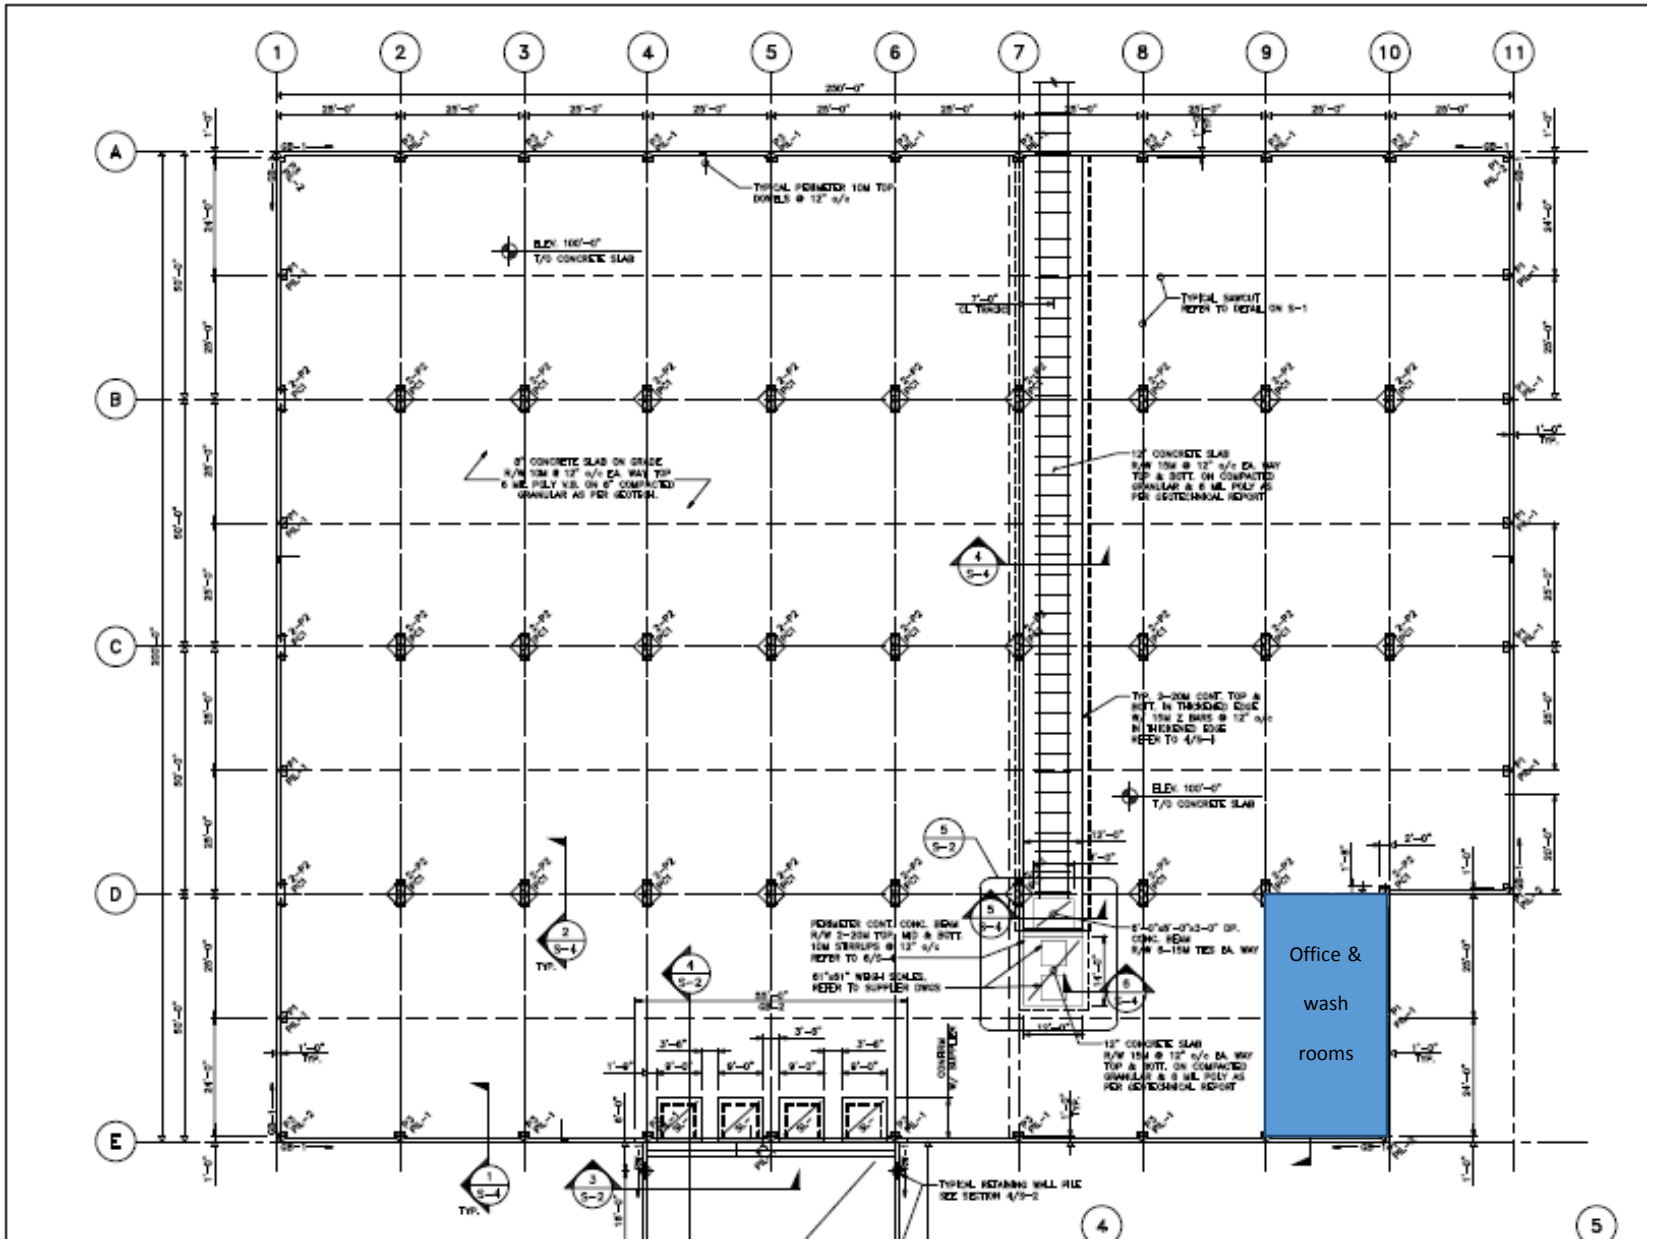BDI West – Plant #1 – Basic Floor Plan